COPYRIGHT GRAEFEN DEVELOPMENT INC.

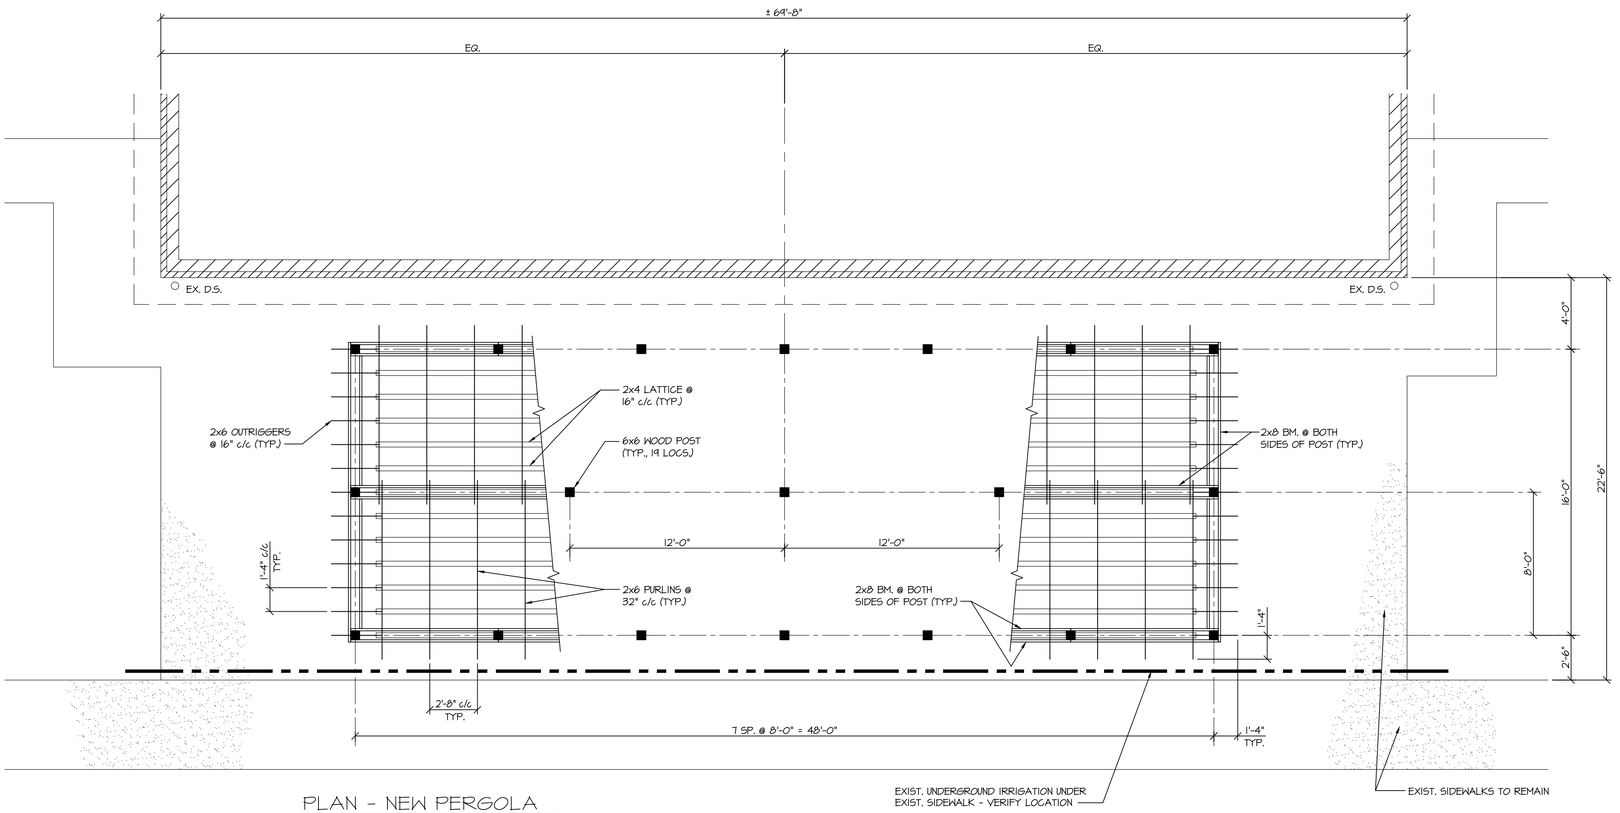

PLAN - NEW PERGOLA

SCALE : 1/4" = 1'-0"

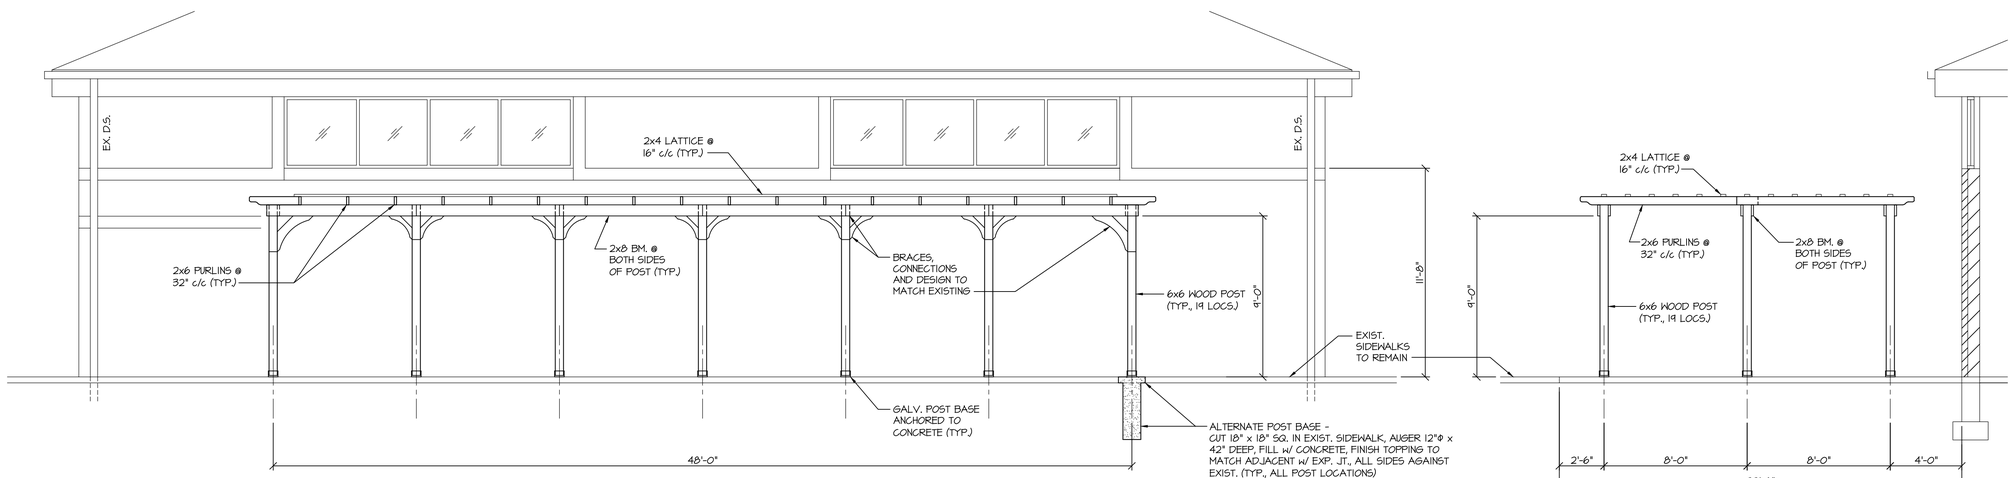

SOUTH ELEVATION

SCALE : 1/4" = 1'-0"

TYPICAL SECTION

SCALE : 1/4" = 1'-0"

GRAEFEN DEVELOPMENT Inc.
DESIGN - BUILD - LEASE
22774 Citation Road Frankfort, IL 60423
www.graefendevelopment.com

FRANKFORT SQUARE PARK DISTRICT

7540 West Braemar Lane
Frankfort, IL 60423

Drawing Title
PROPOSED NEW PERGOLA PLAN & ELEVATION

Rev.	Date	Description
0	02-06-23	OWNER REVIEW

PROJ. NO.	
DATE	02-02-23
DRAWN BY:	RS
APPD. BY:	
SCALE:	AS NOTED
CAD FILE:	-
PLOT SCALE:	1=48

DRAWING NO.
A1.0